CITY OF FRANKLIN	YEAR 2018	SHEET NO. 1

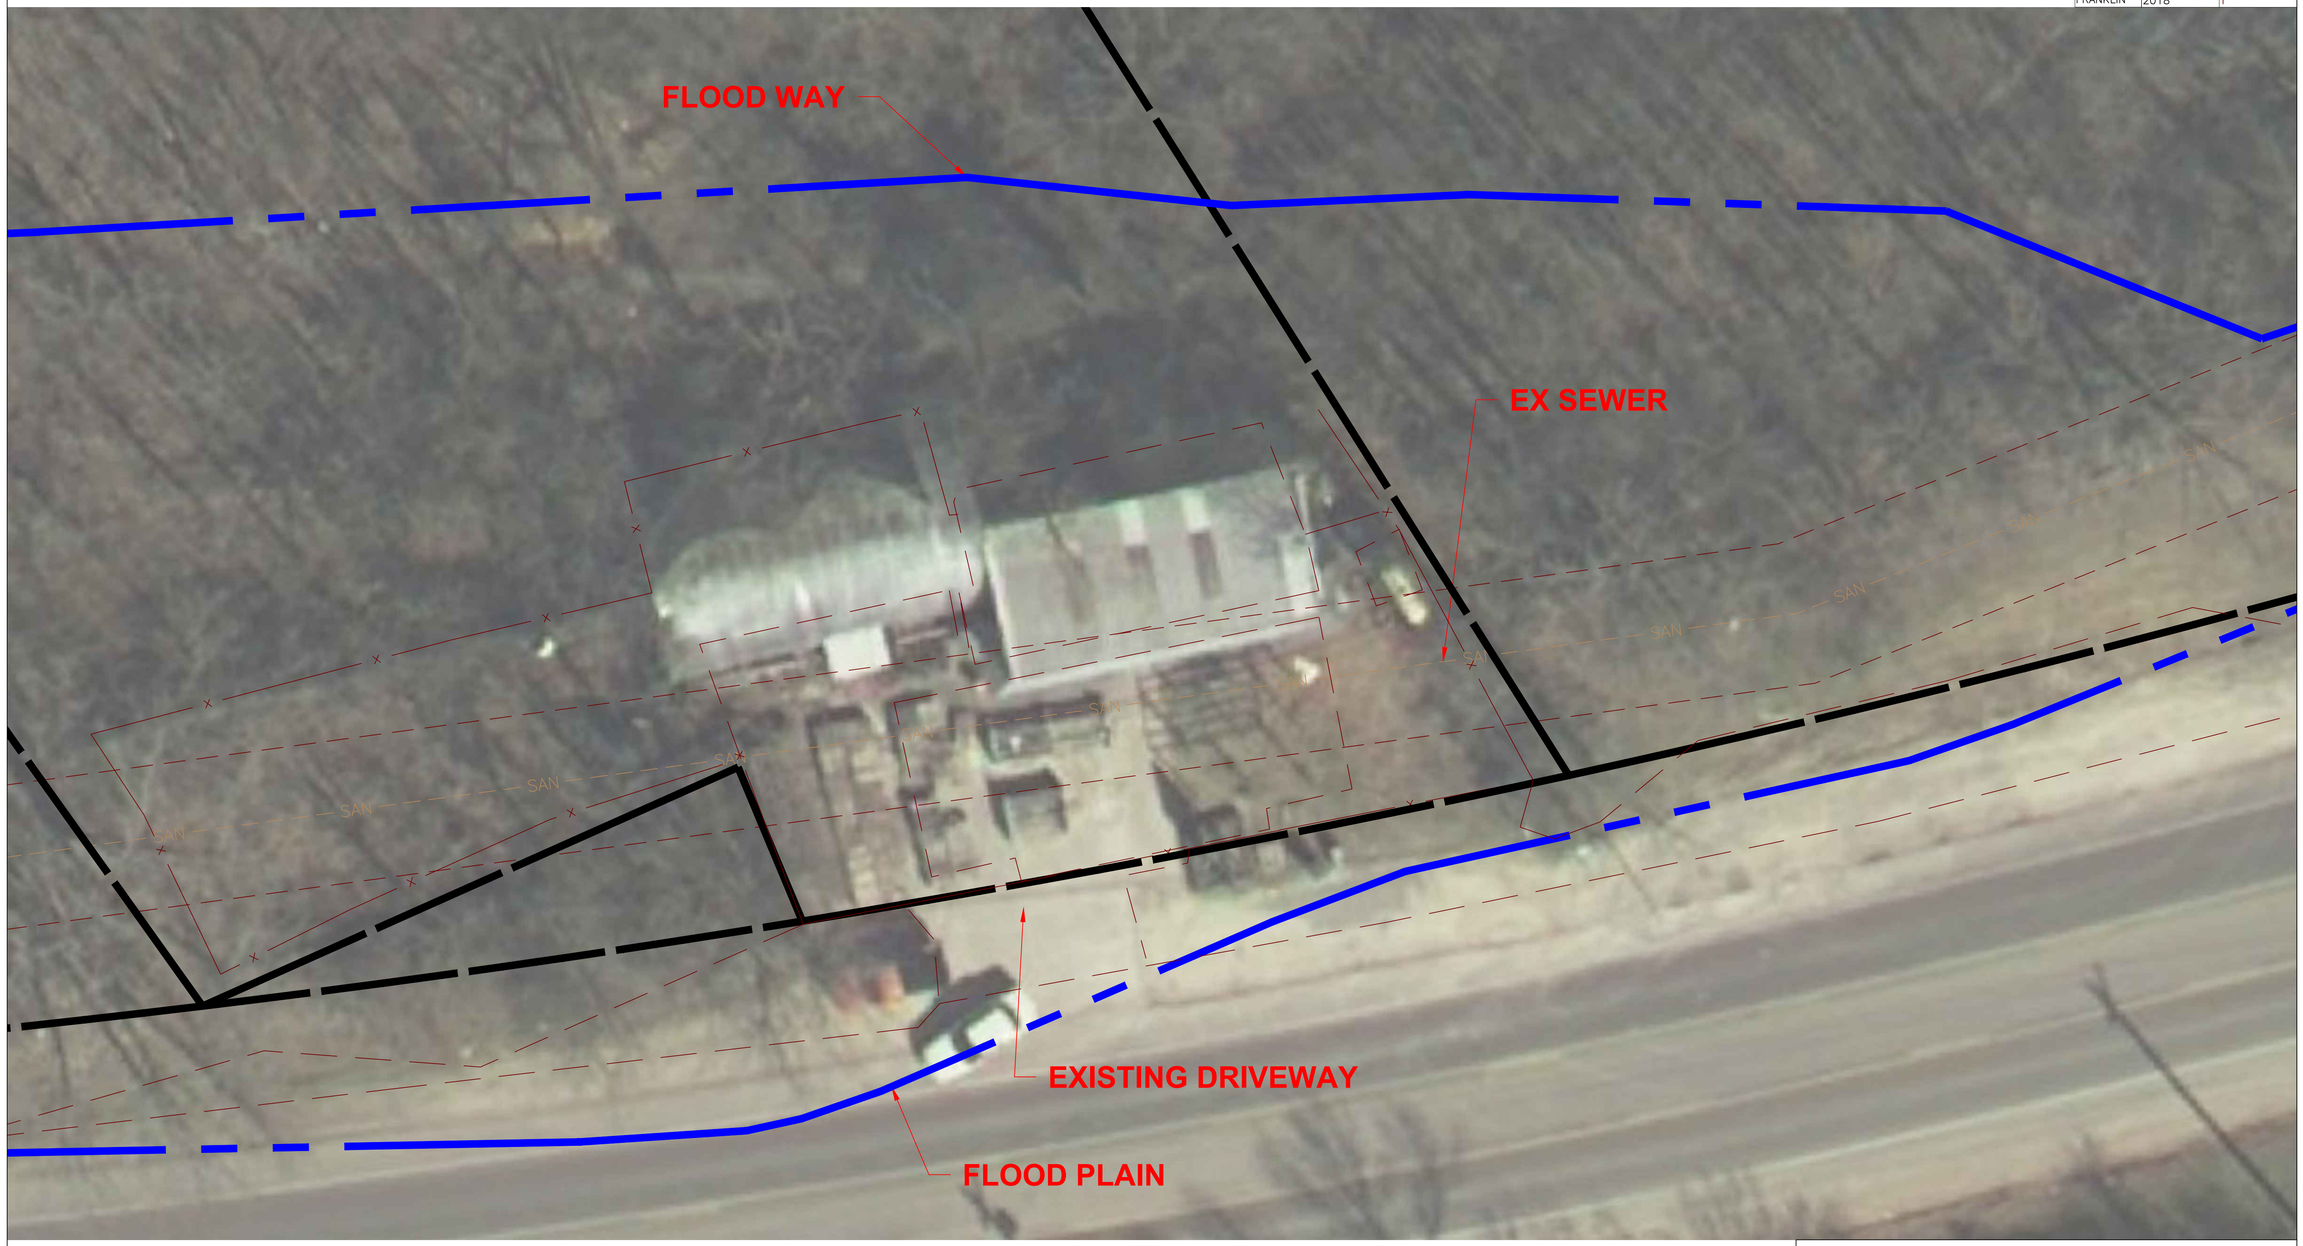

THE CITY OF FRANKLIN
SR 96W SIDEWALK PROJECT

EXISTING 2005

NO.	DATE	REVISION

CITY OF FRANKLIN	YEAR 2018	SHEET NO. 2

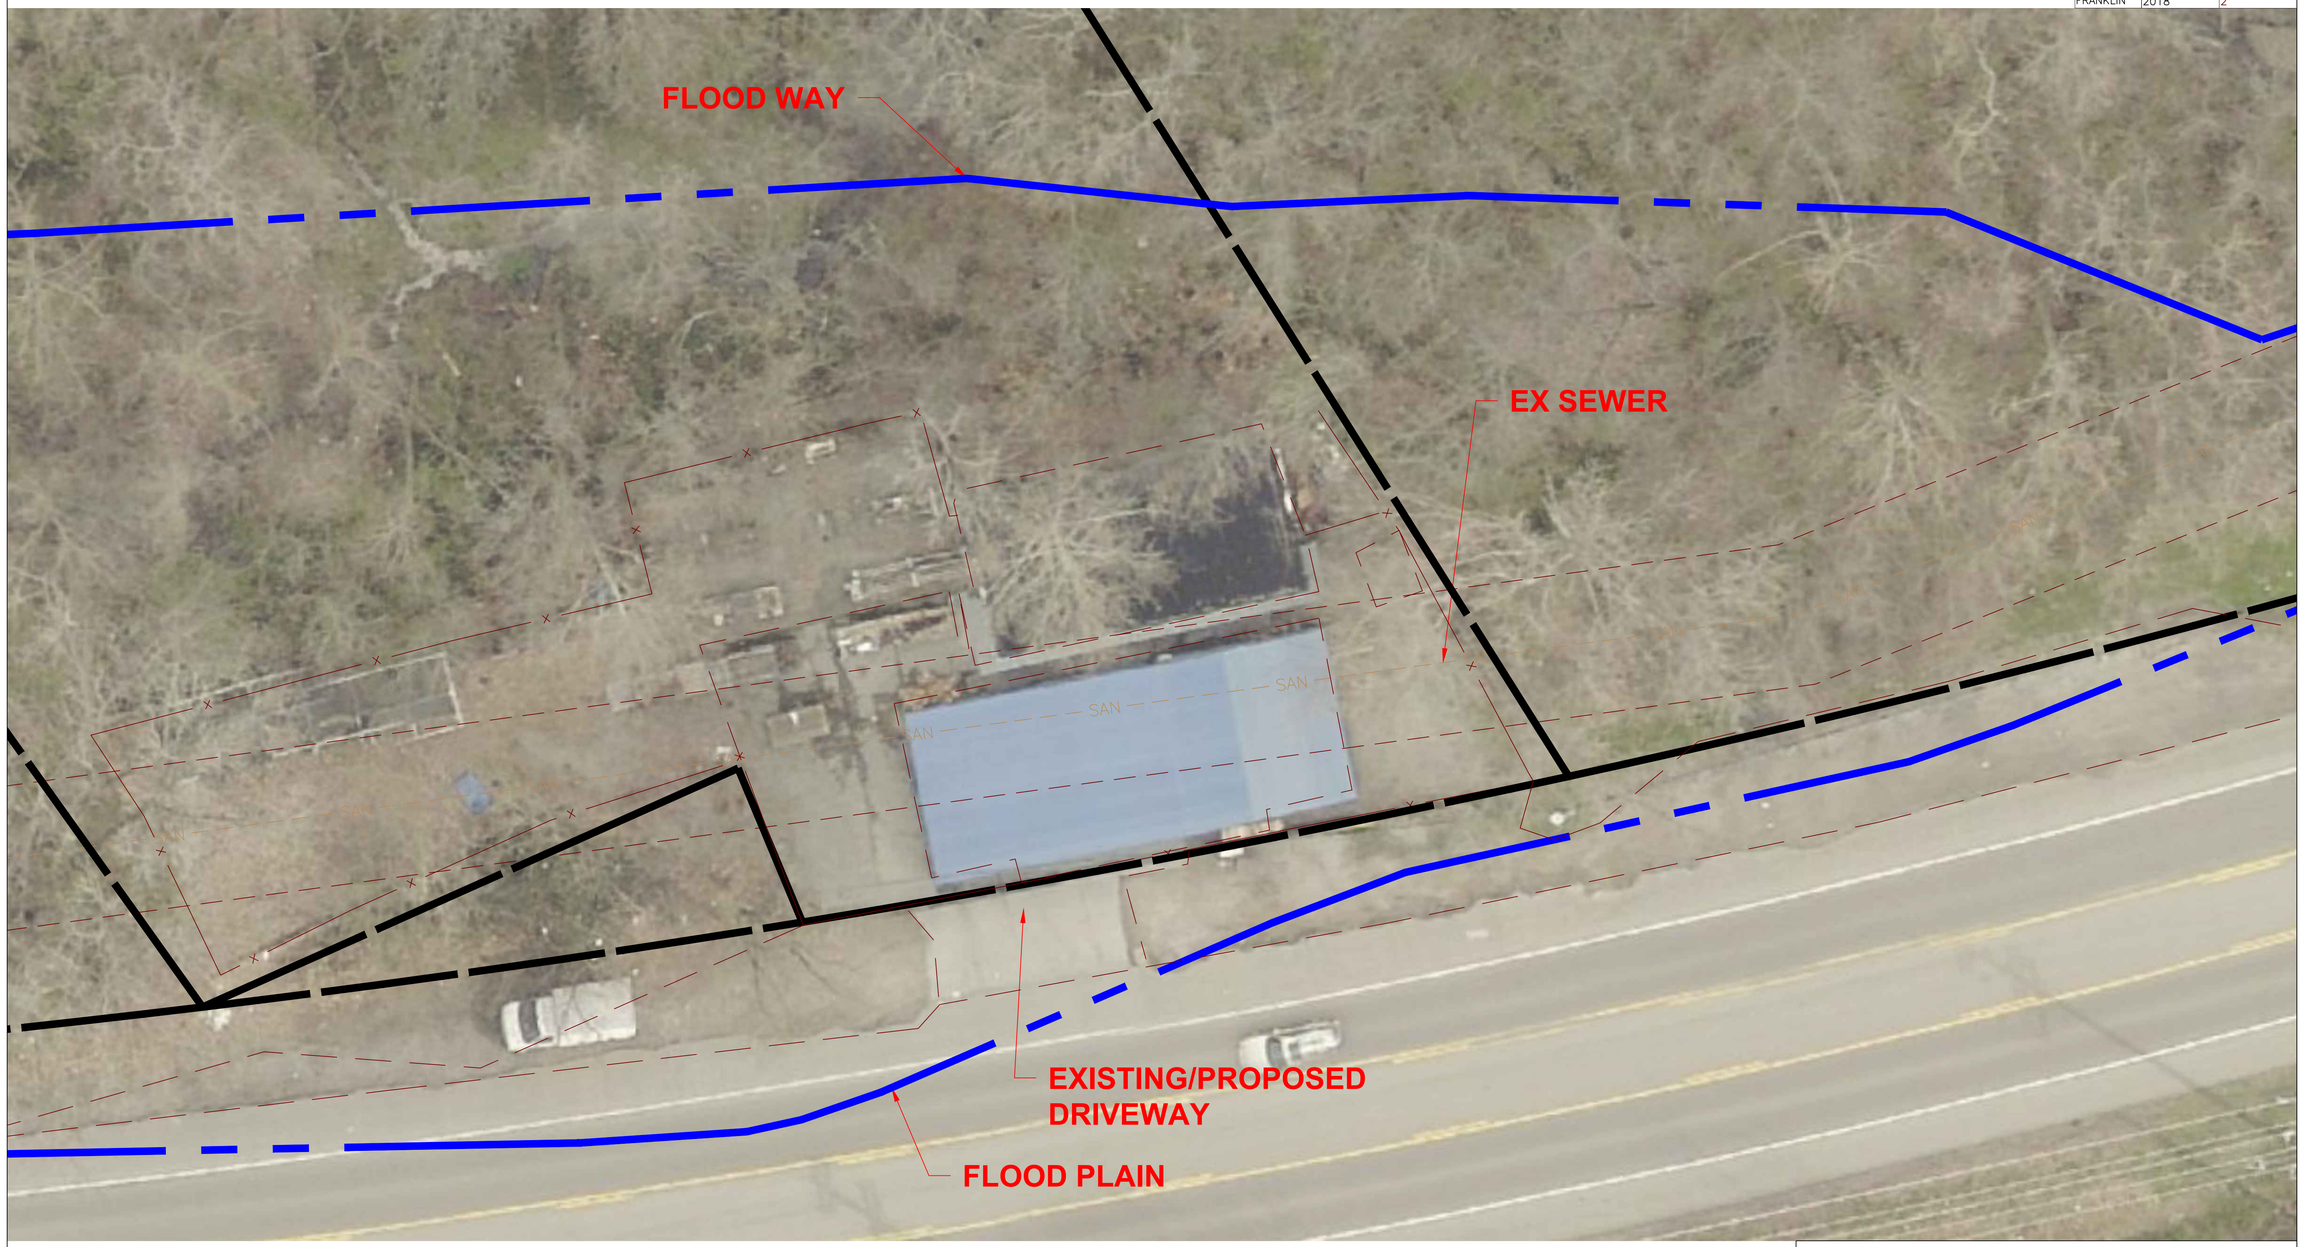

THE CITY OF FRANKLIN
SR 96W SIDEWALK PROJECT

EXISTING 2015

NO.	DATE	REVISION

CITY OF FRANKLIN	YEAR 2018	SHEET NO. 3

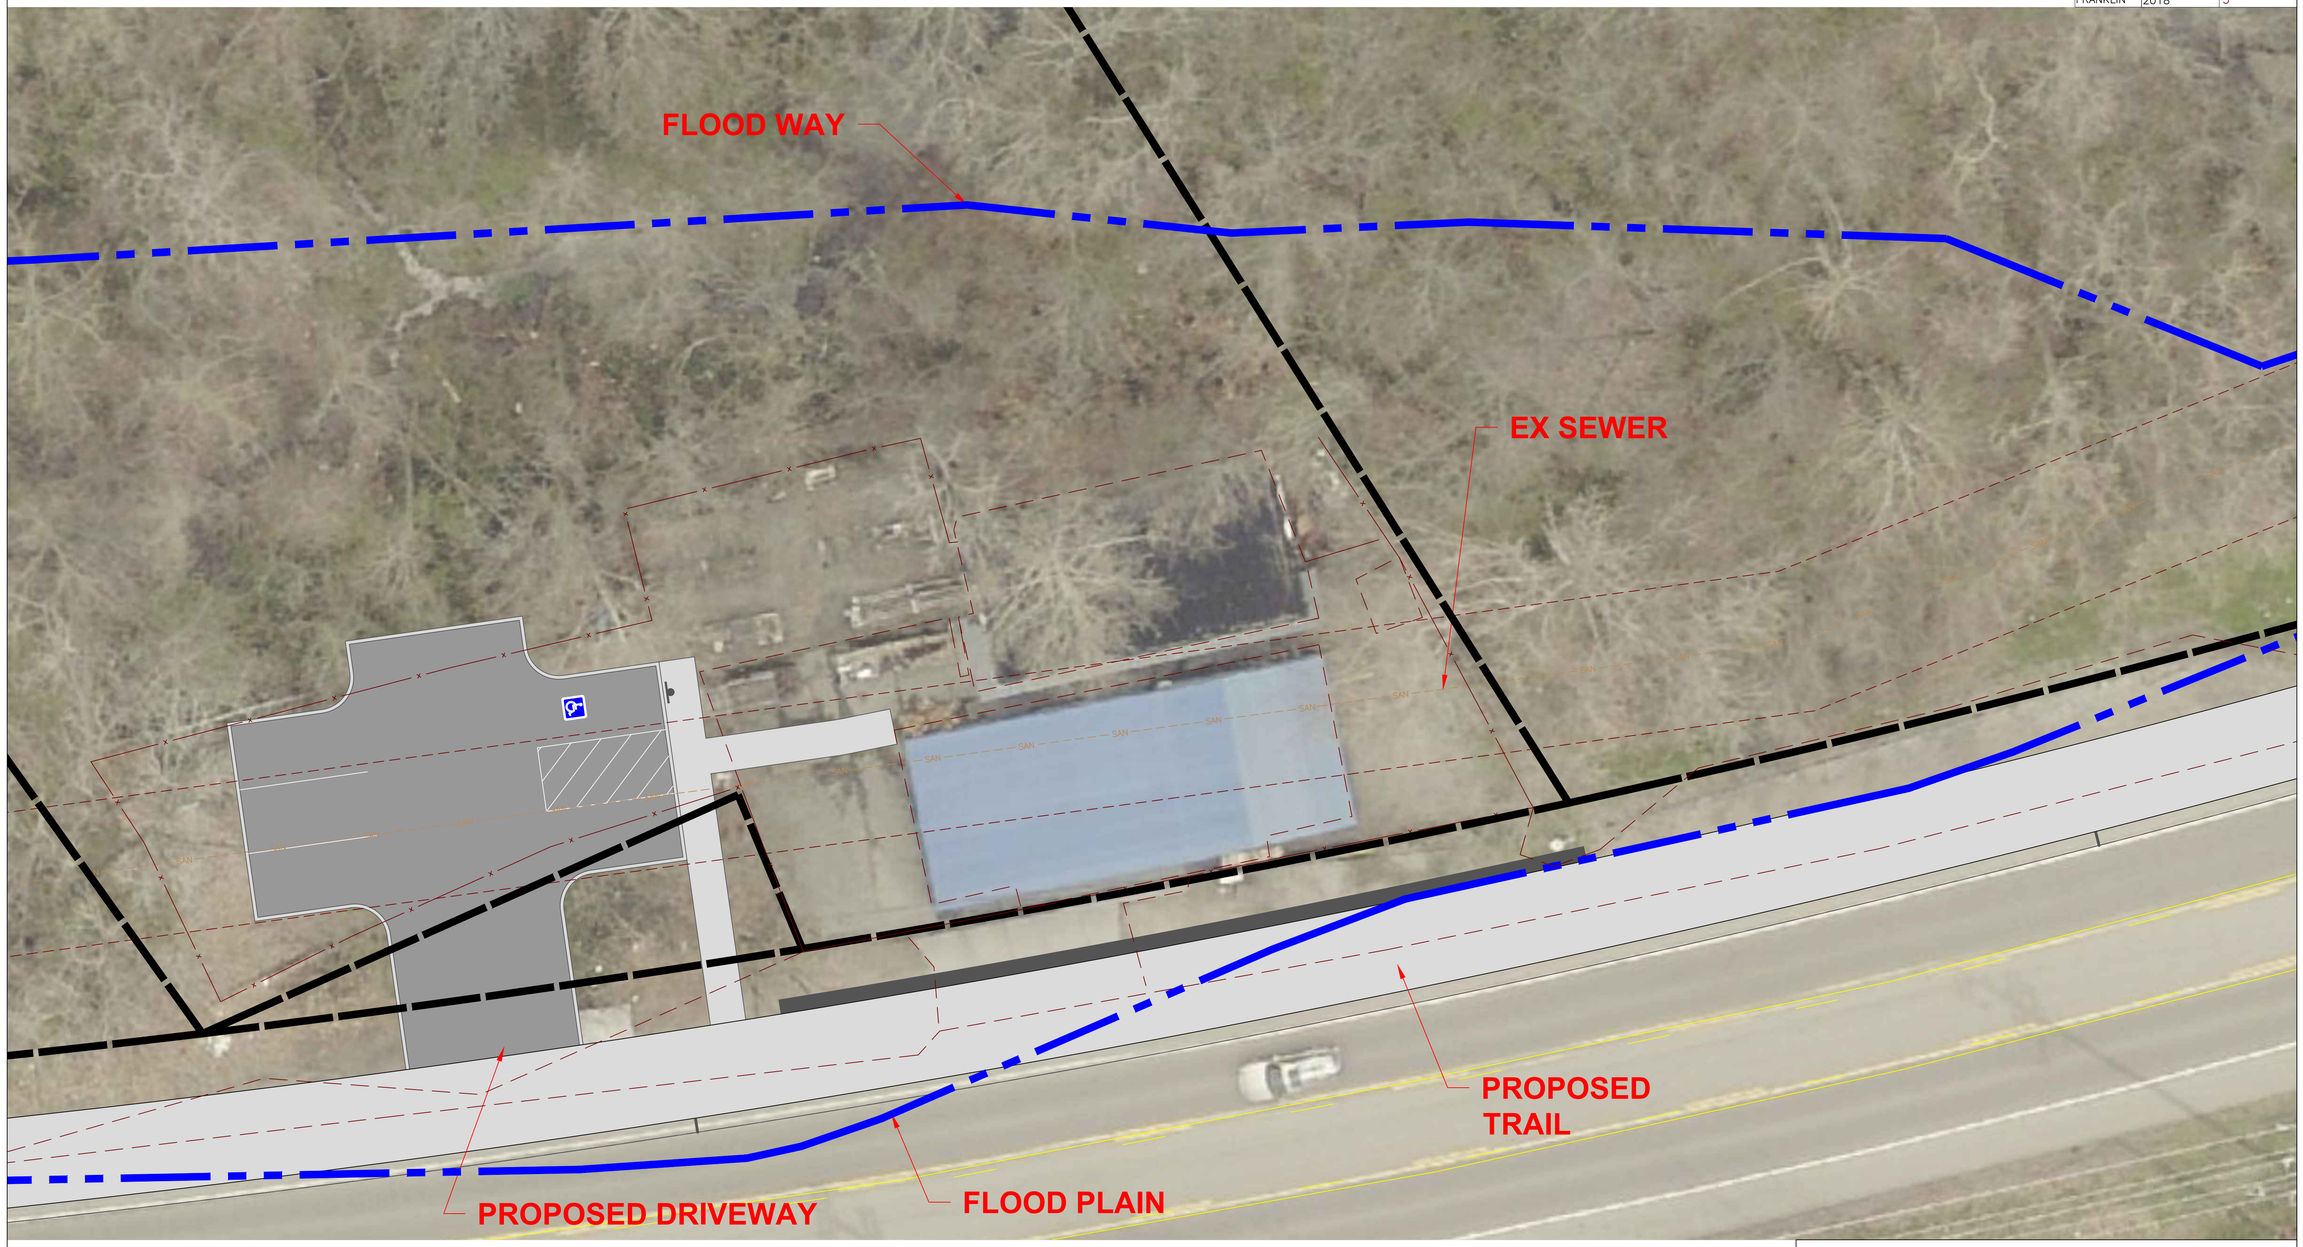

THE CITY OF FRANKLIN
SR 96W SIDEWALK PROJECT

EXHIBIT 1

NO.	DATE	REVISION

CITY OF FRANKLIN	YEAR 2018	SHEET NO. 4

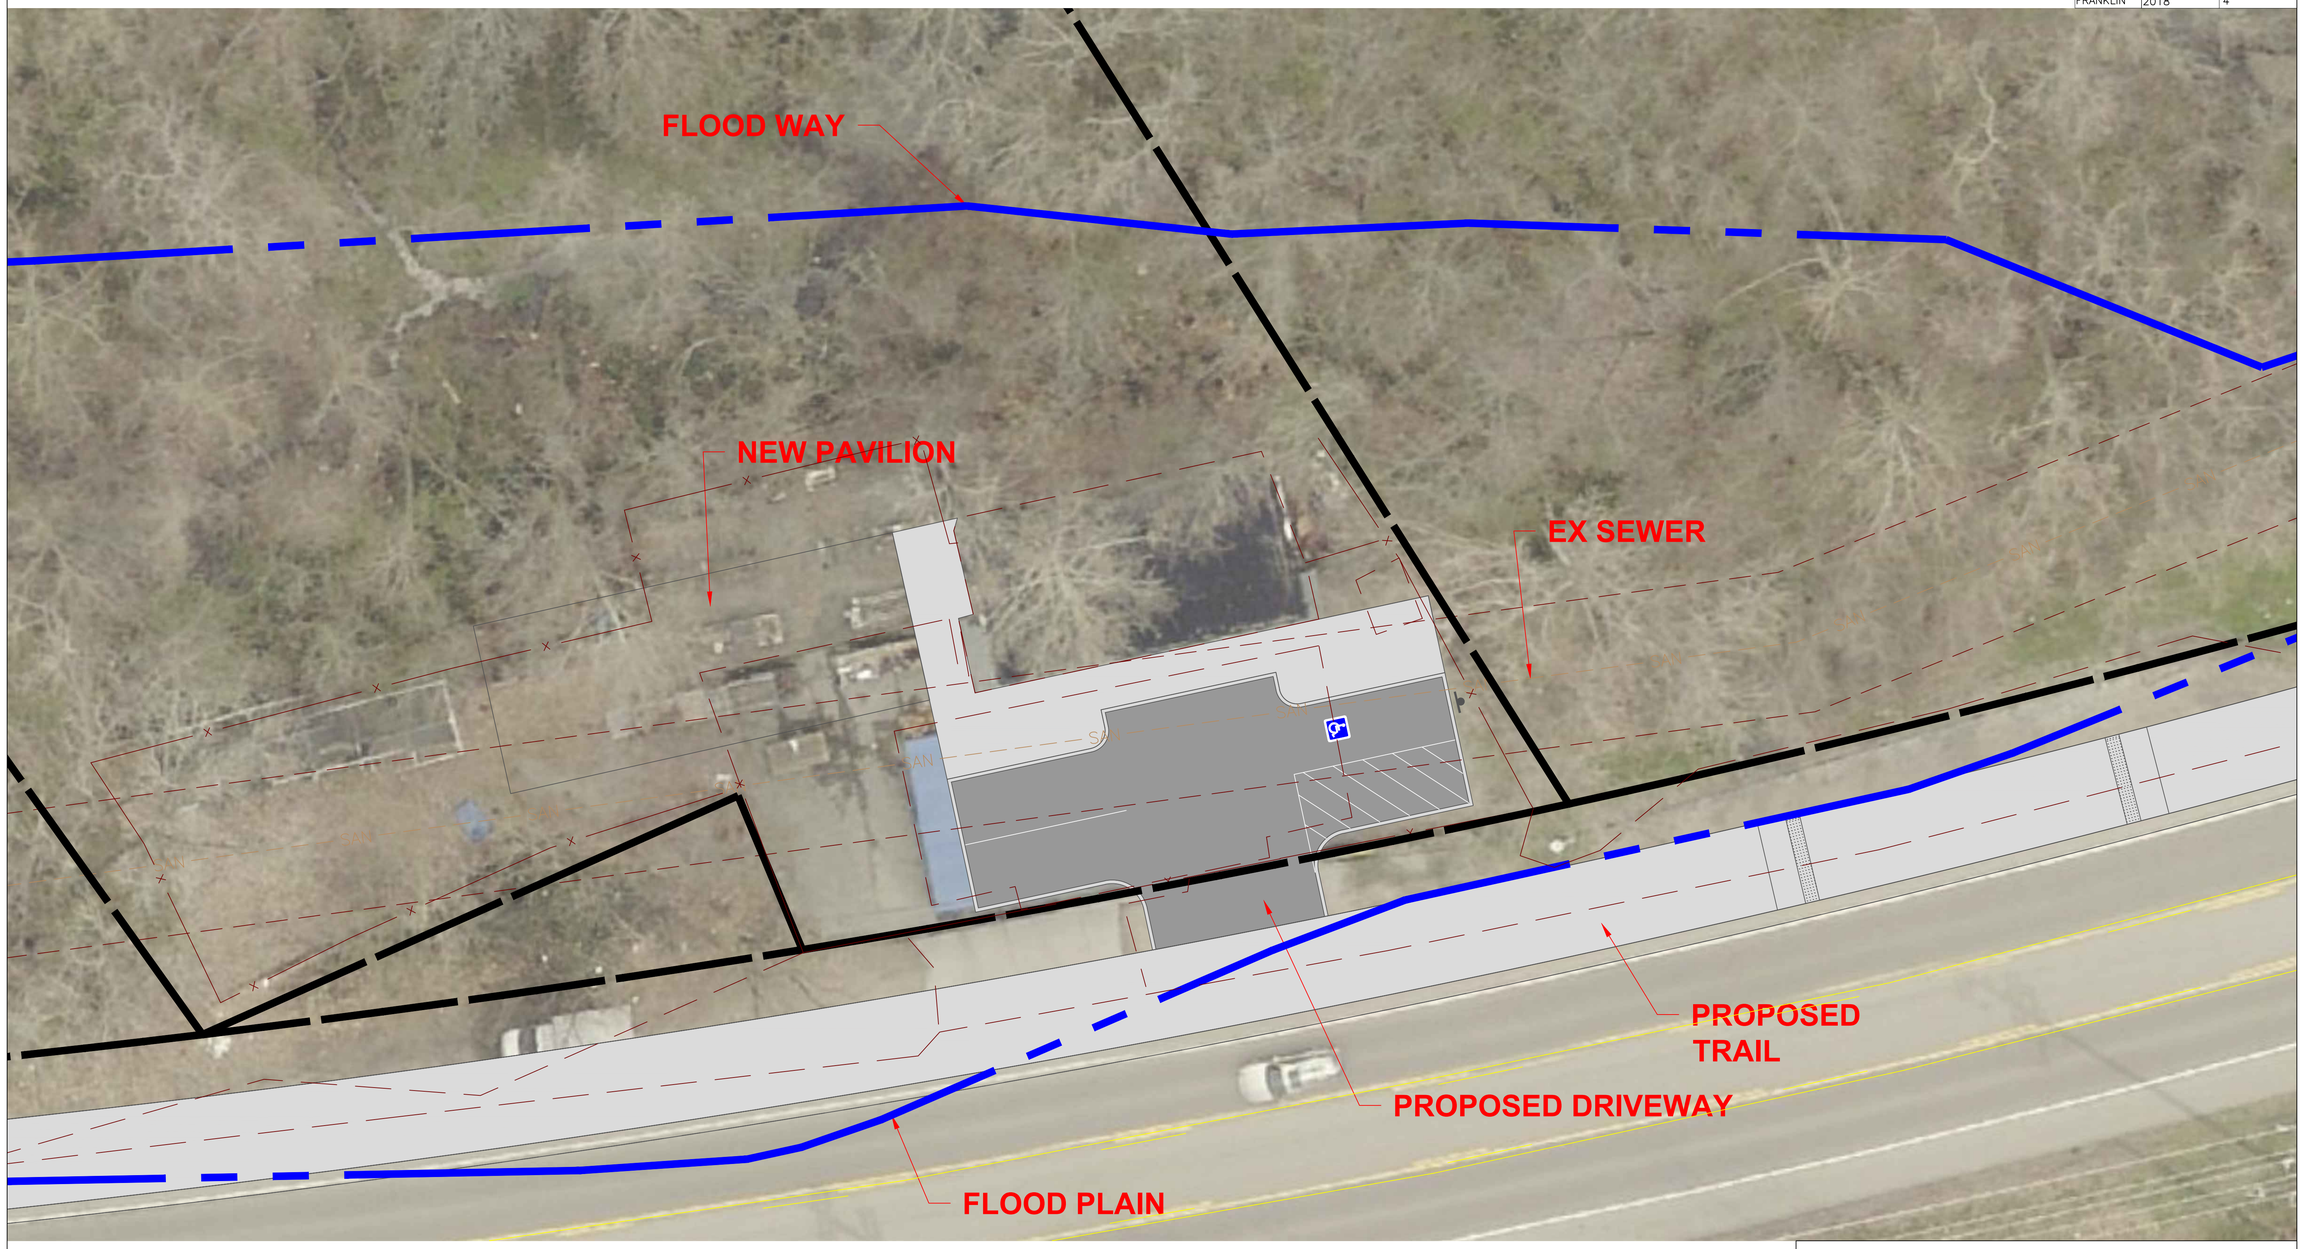

THE CITY OF FRANKLIN
SR 96W SIDEWALK PROJECT

EXHIBIT 2

NO.	DATE	REVISION

CITY OF FRANKLIN	YEAR 2018	SHEET NO. 5

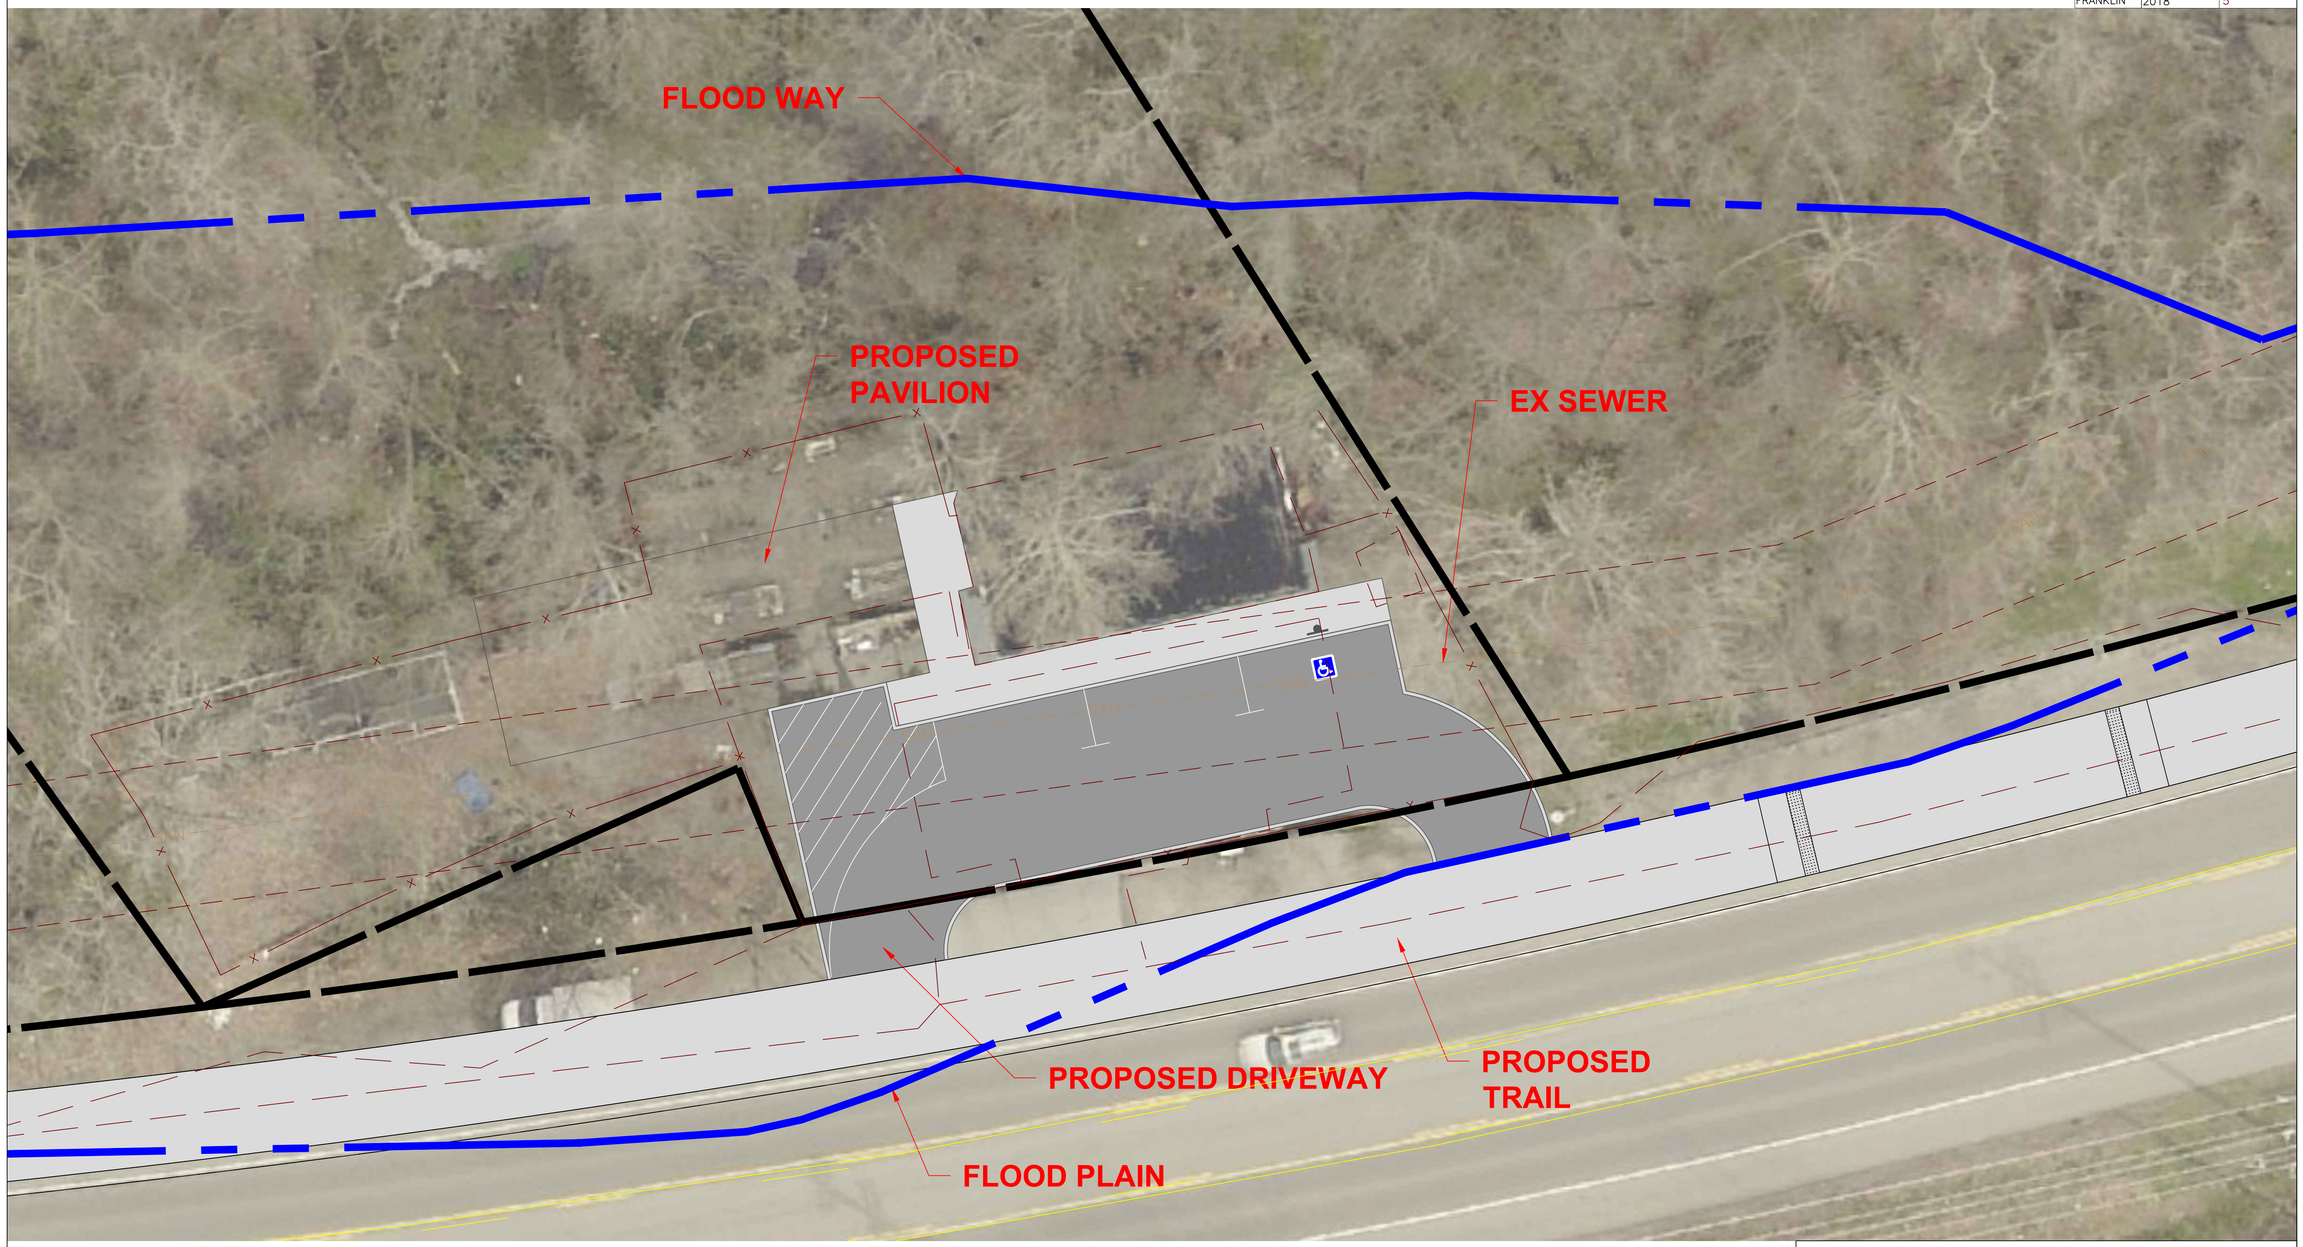

THE CITY OF FRANKLIN
SR 96W SIDEWALK PROJECT

EXHIBIT 3

NO.	DATE	REVISION

CITY OF FRANKLIN	YEAR 2018	SHEET NO. 6

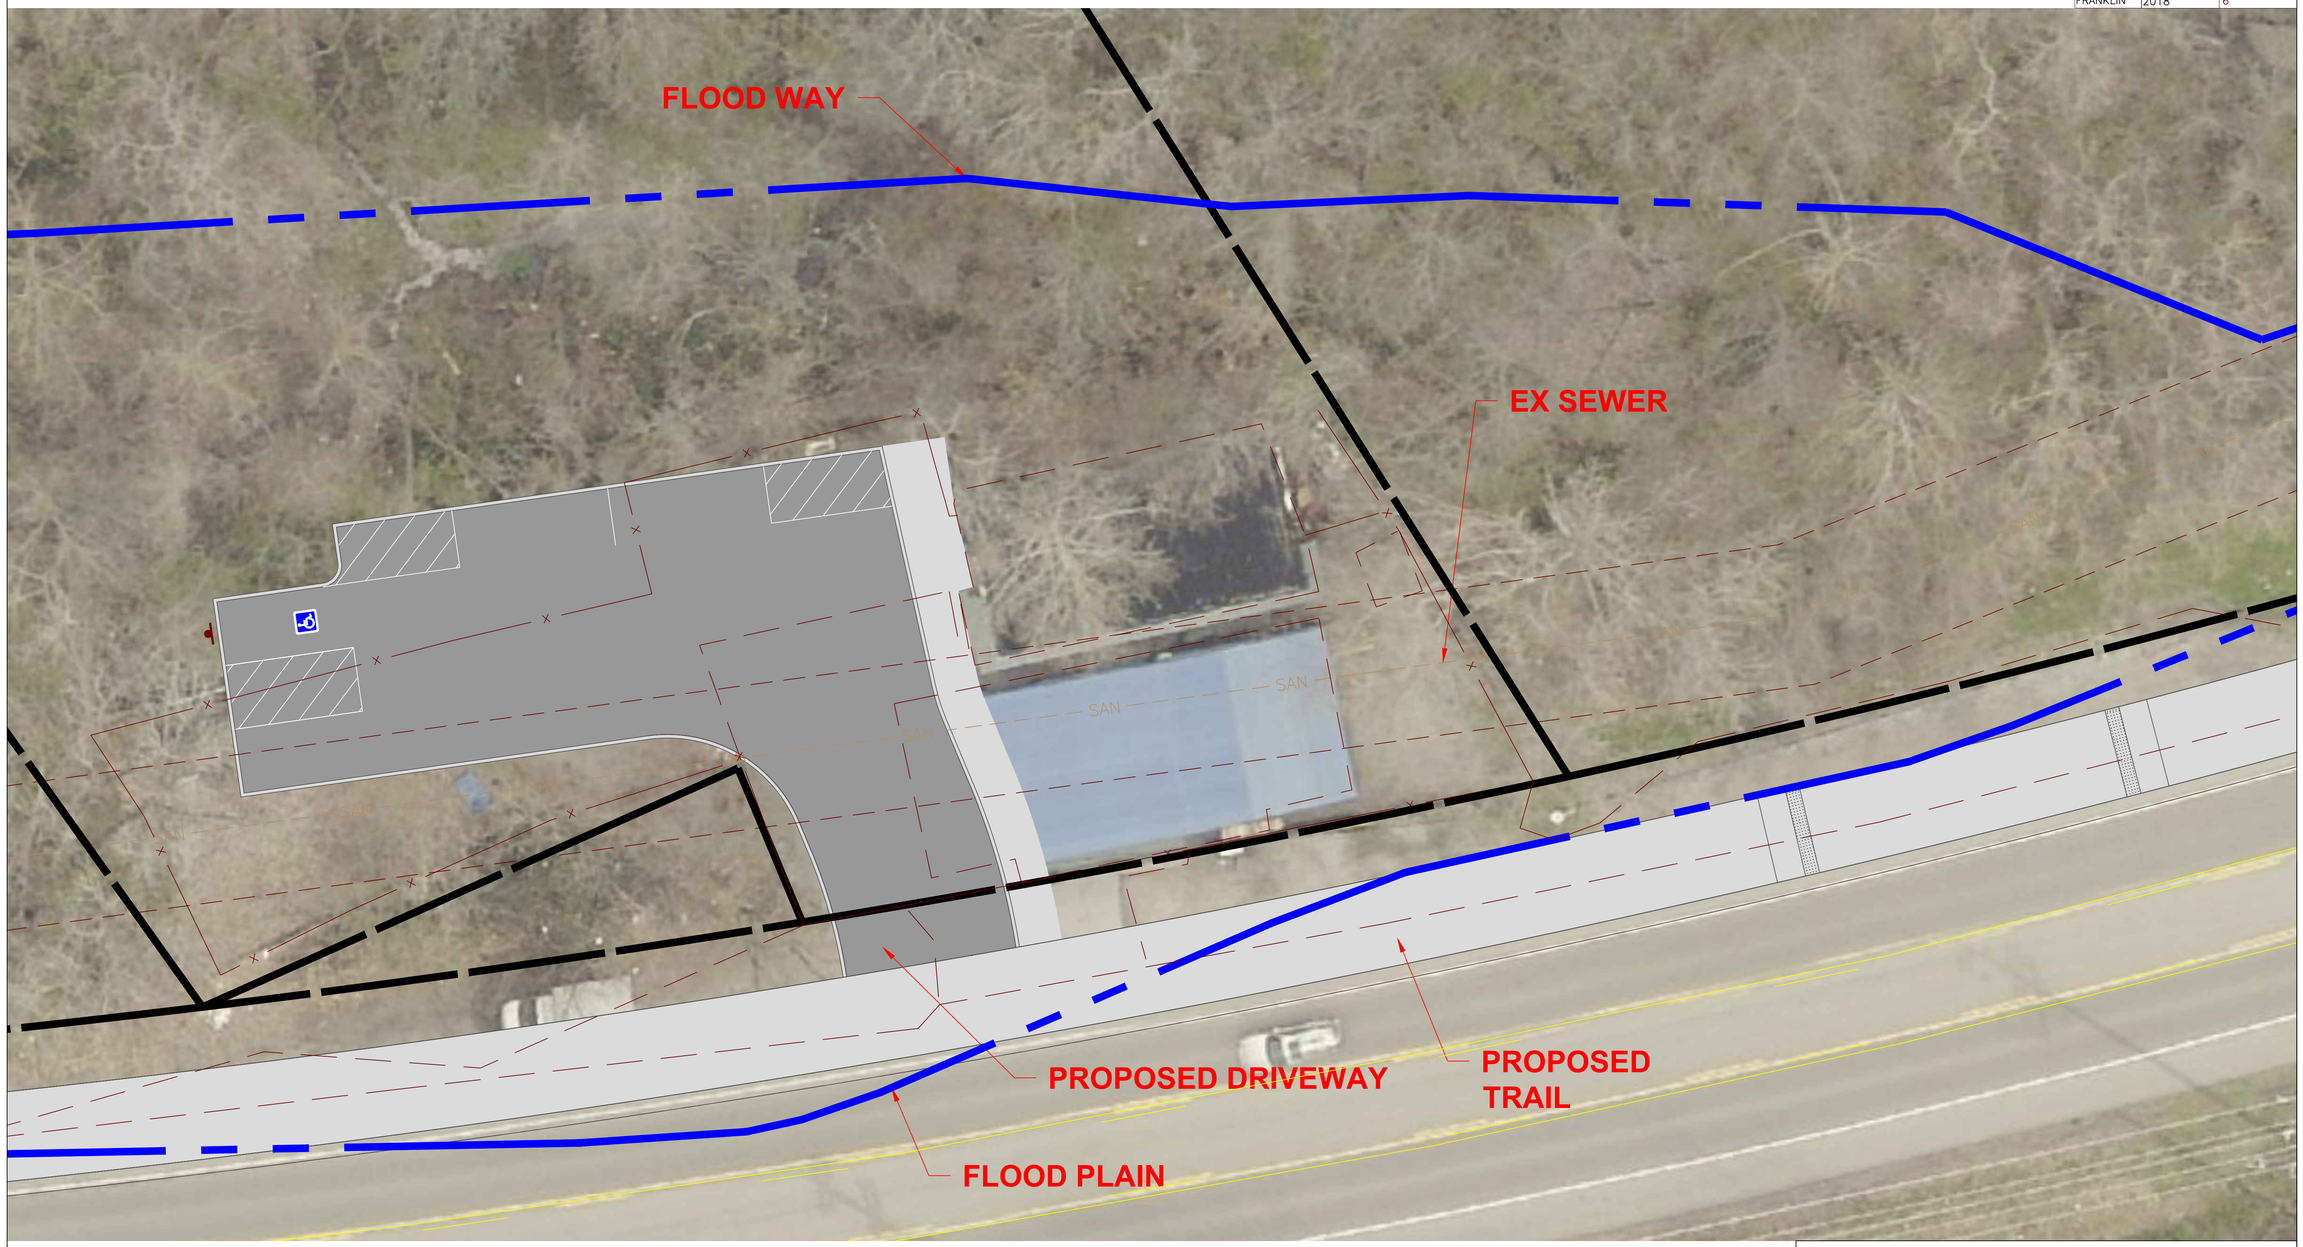

THE CITY OF FRANKLIN
SR 96W SIDEWALK PROJECT

EXHIBIT 4

NO.	DATE	REVISION

CITY OF FRANKLIN	YEAR 2018	SHEET NO. 1 OF 2

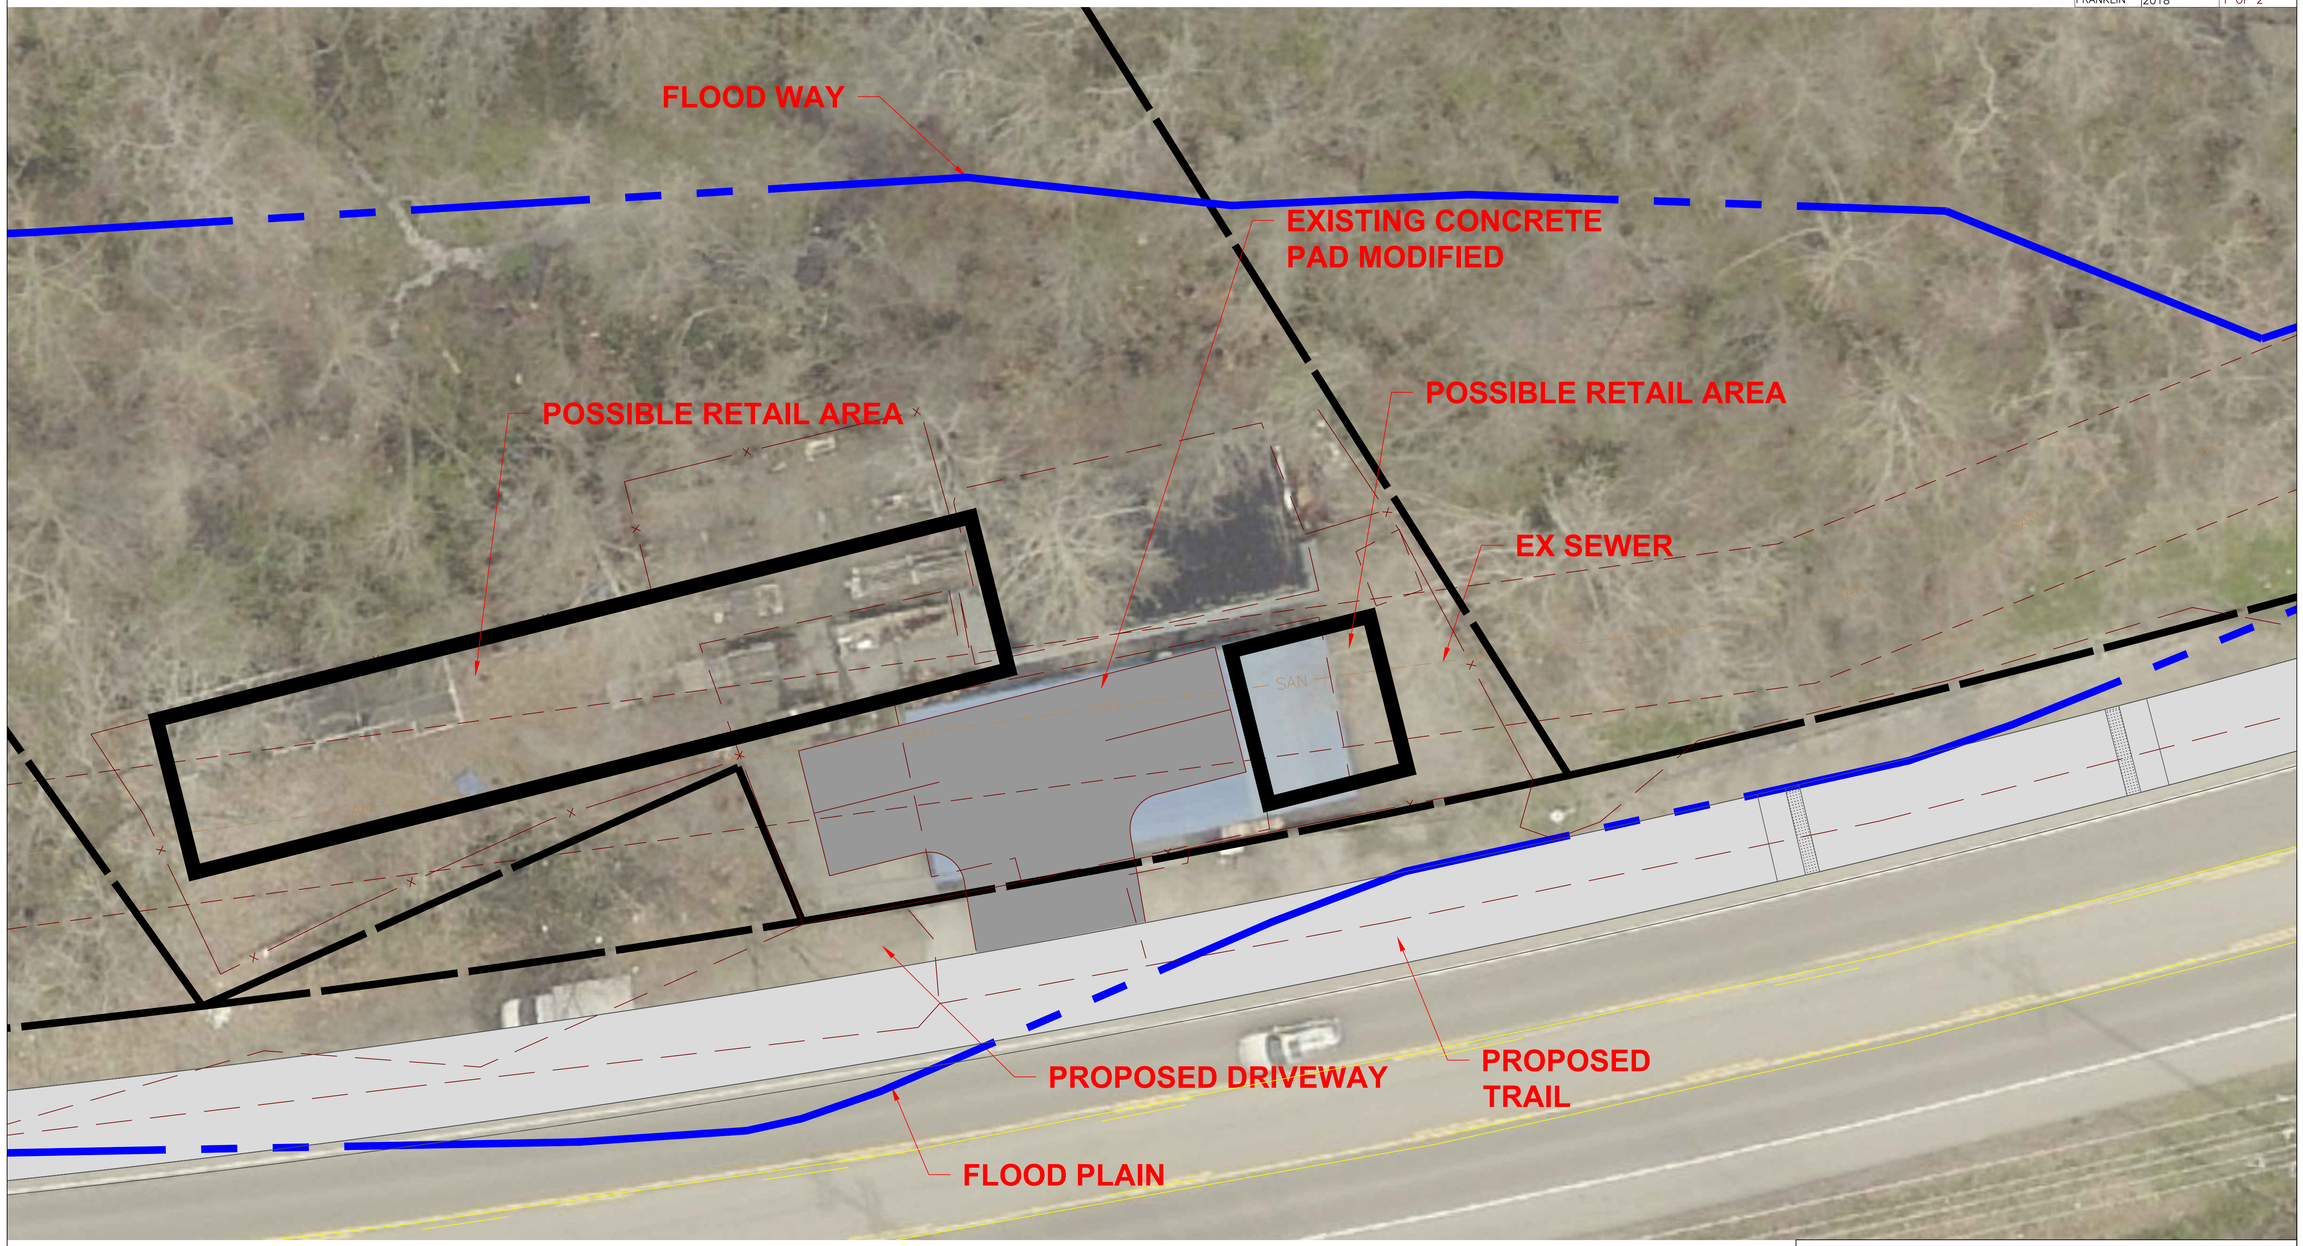

THE CITY OF FRANKLIN
SR 96W SIDEWALK PROJECT

EXHIBIT 5

NO.	DATE	REVISION

CITY OF FRANKLIN	YEAR 2018	SHEET NO. 2 OF 2

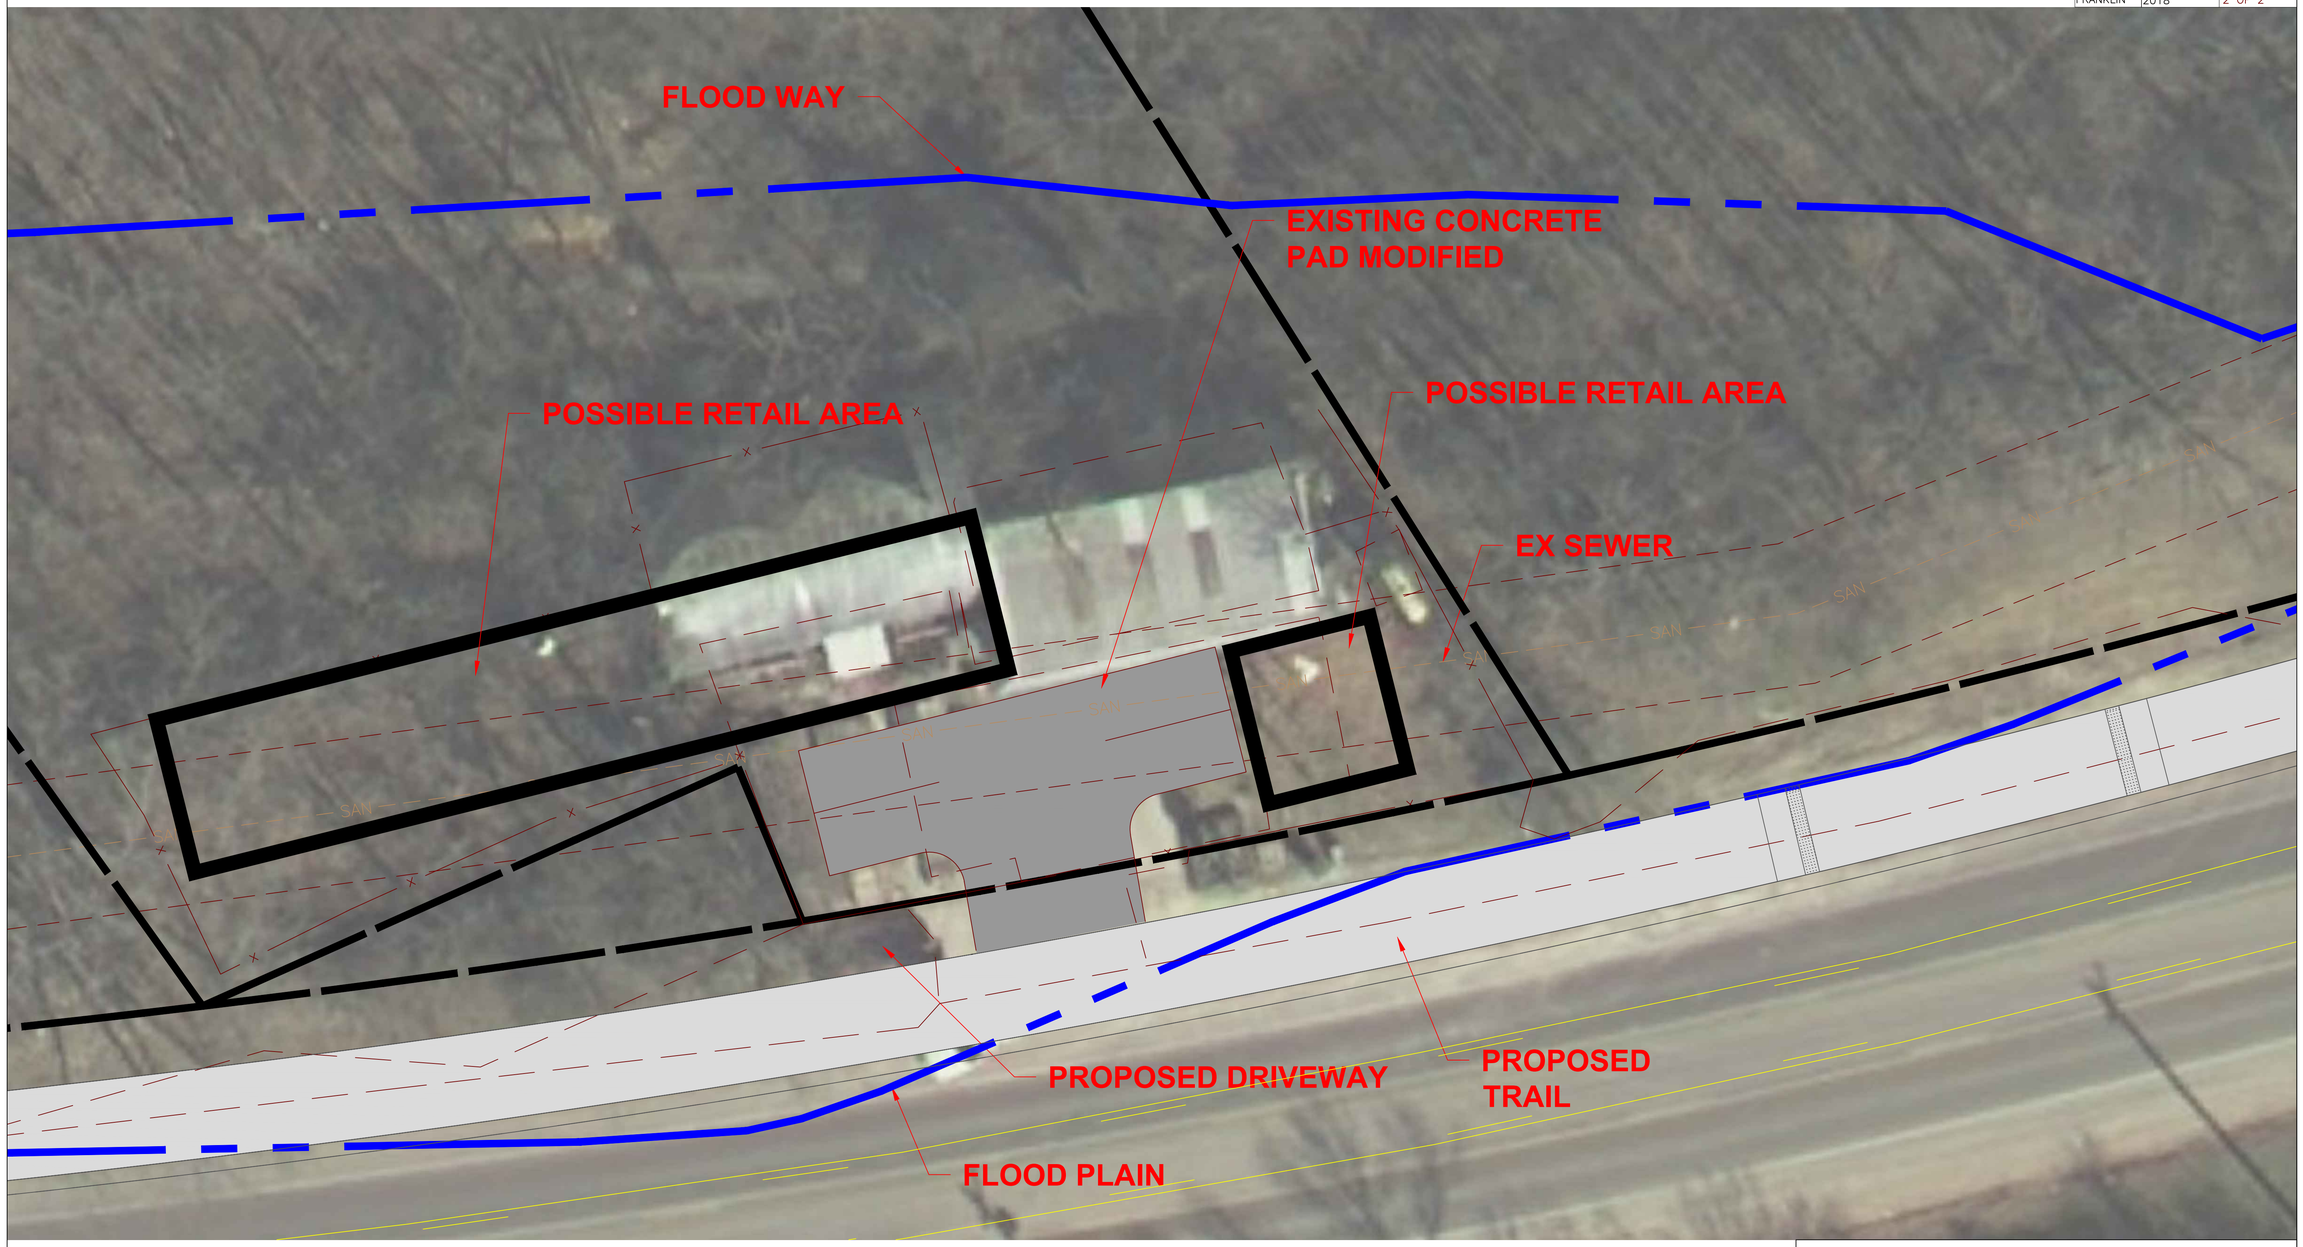

THE CITY OF FRANKLIN
SR 96W SIDEWALK PROJECT

EXHIBIT 5

NO.	DATE	REVISION