5-Lane Access Management Concept

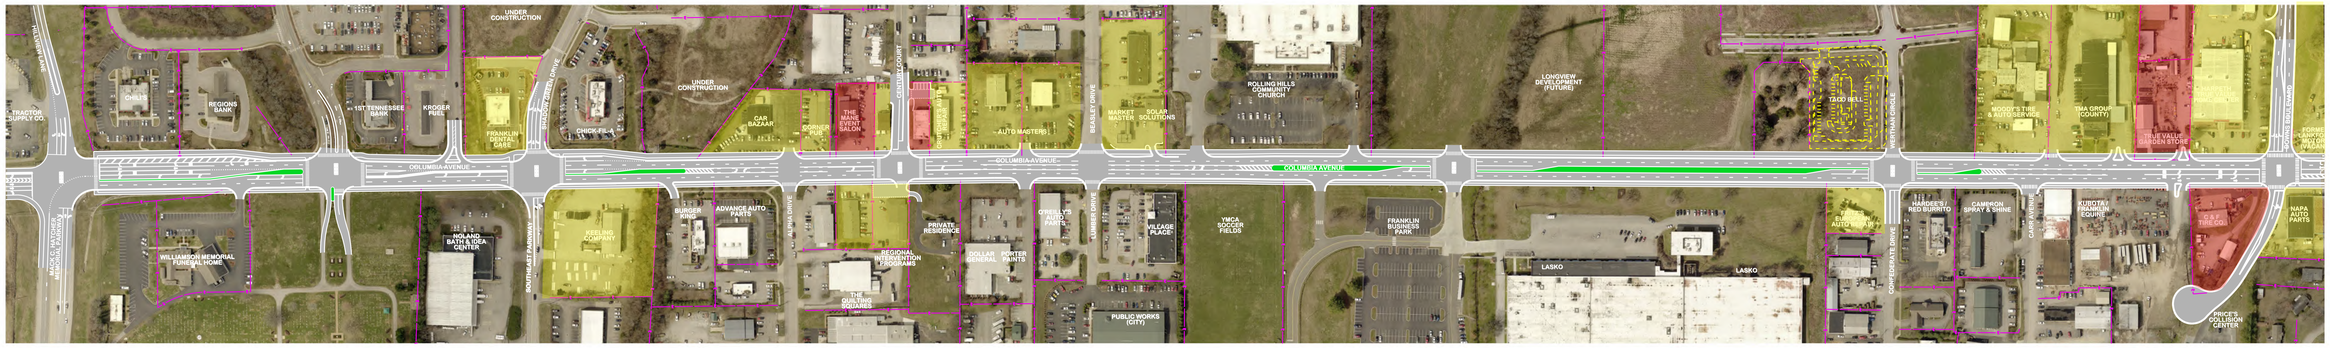

Roundabout Concept

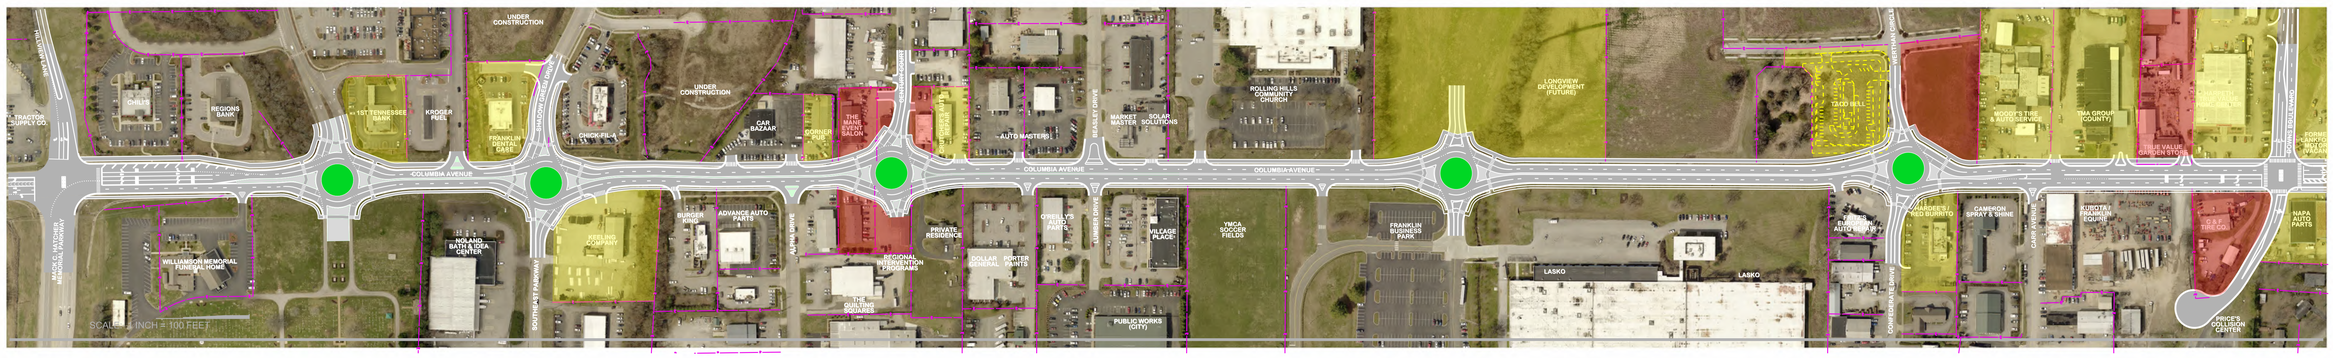

North

HISTORIC FRANKLIN TENNESSEE

Columbia Avenue Roadway Concept

Franklin, Tennessee

BWSC Barge Waggoner Sumner & Cannon, Inc.
211 Commerce Street, Suite 600, Nashville, Tennessee 37201
PHONE (615) 254-1500 FAX (615) 255-6572